

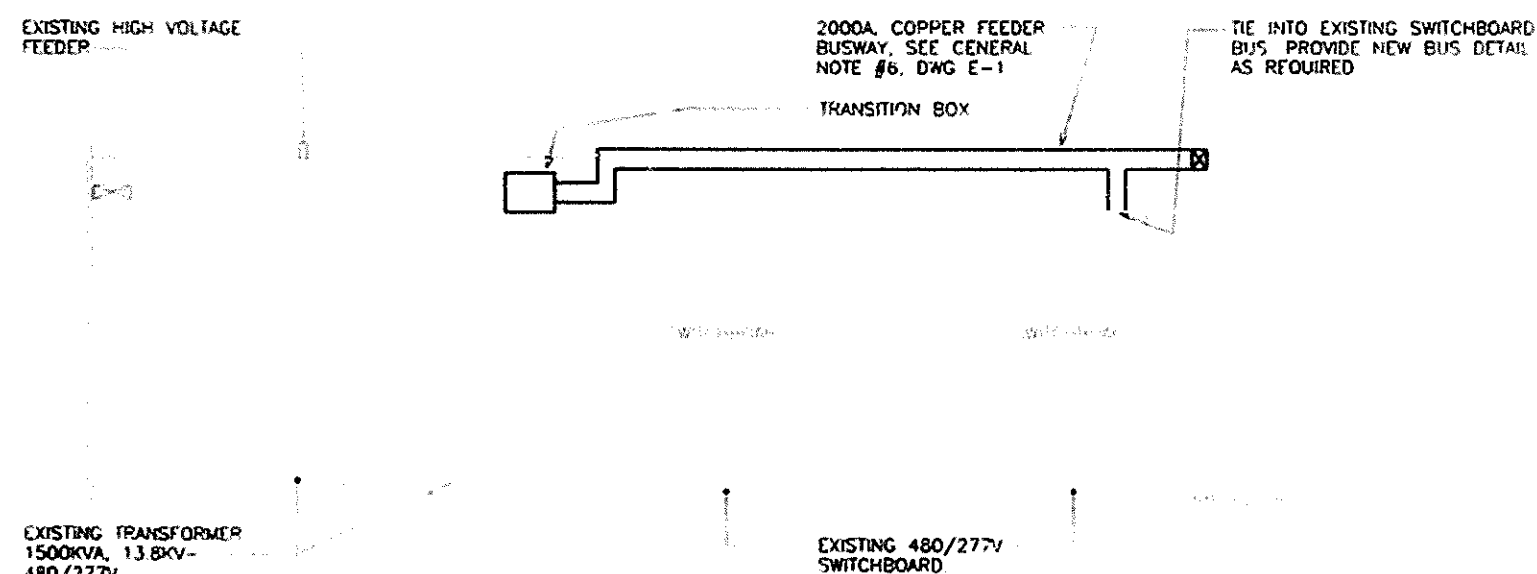


**PARTIAL PLAN 75th. FLOOR EAST**

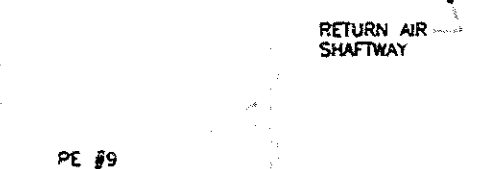

**SECTION A-A**

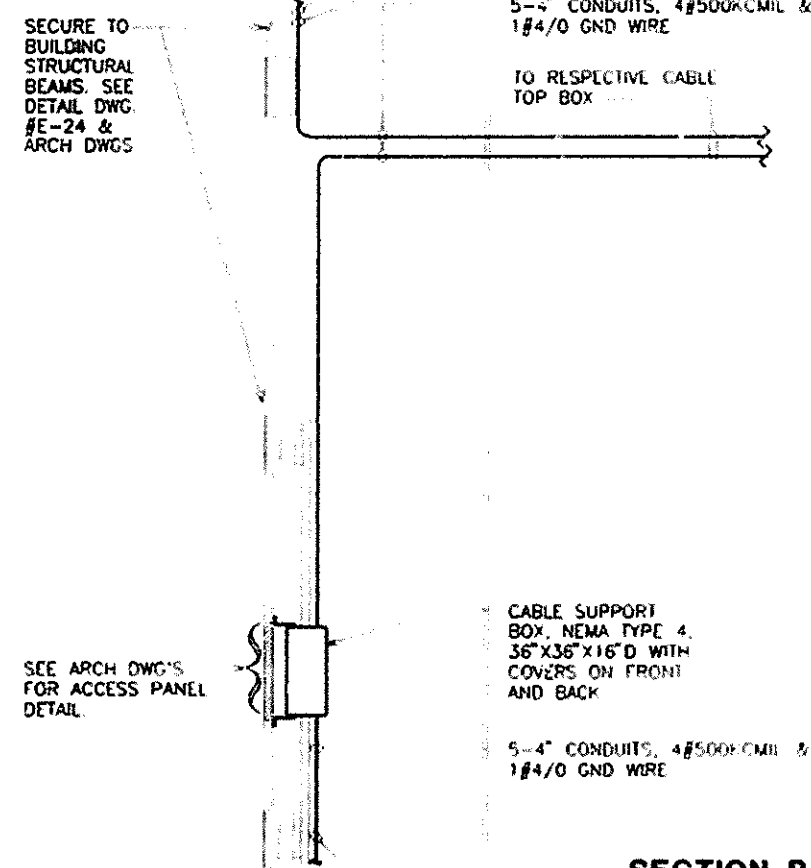


**SECTION B-B**


SEE RISER DWG. E-22 &  
DWG. E-23 FOR CONTINUATION

- NOTES:**

1. SEE DRAWING E-1 FOR BUSWAY SCHEDULE & GENERAL NOTES.
2. TRANSFORMERS & SWITCHBOARDS WILL BE LIVE DURING INSTALLATION

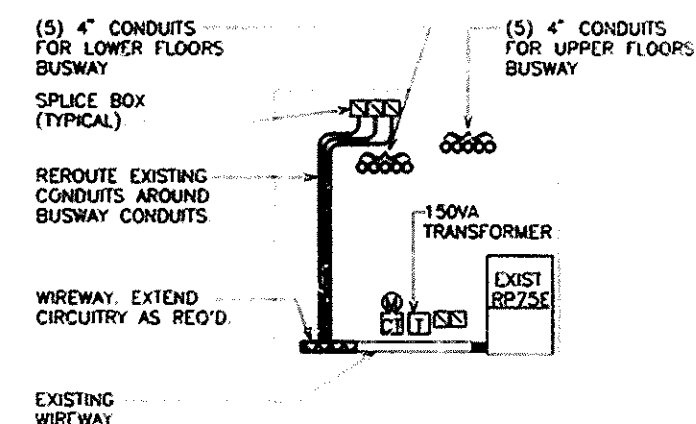

### SECTION C-C

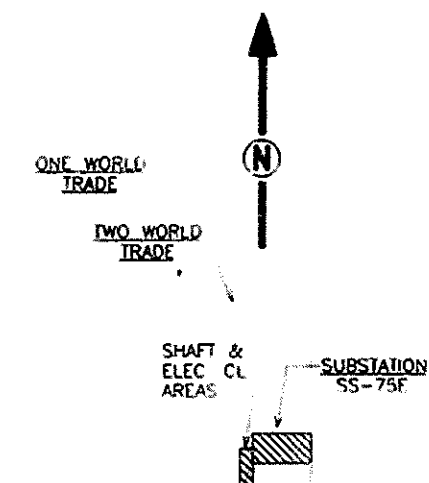

WORK AREA KEY PLAN

Sheet **38** of **41**



**THE PORT AUTHORITY  
OF NY & NJ**

*Arnold Banks*  
Engineering Program Manager

**EDWARDS AND ZUCK, P.C.**  
CONSULTING ENGINEERS  
330 West 42nd Street, New York, NY 10036  
212-736-3400  
© 1992 Edwards and Zuck, P.C.



	3/15/01	Drawings of Record	
No.	Date	Revision	Approved

Engineering Department					
Design Divisions					

# The World Trade Center Electrical/HVAC Upgrade Program

Title  
**LOW VOLTAGE DISTRIBUTION**

**TWO WTC**  
**ELECTRICAL**

**75TH FLOOR**  
**EAST SIDE**

**BUS & RISER CABLE LAYOUT**  
**(SUBSTATION SS-75E)**

This drawing subject to conditions in contract  
All inventions, ideas, designs and methods  
herein are reserved for Port Authority and  
may not be used without its written consent

<b>CJ/CADD</b> Assigned by	<b>MW/CADD</b> Drawn by	<b>FJL</b> Checked by
-------------------------------	----------------------------	--------------------------

Date 10/4/93 Scale 1/4" = 1'

Contract Number	Drawing Number

CW2-804041 E-21